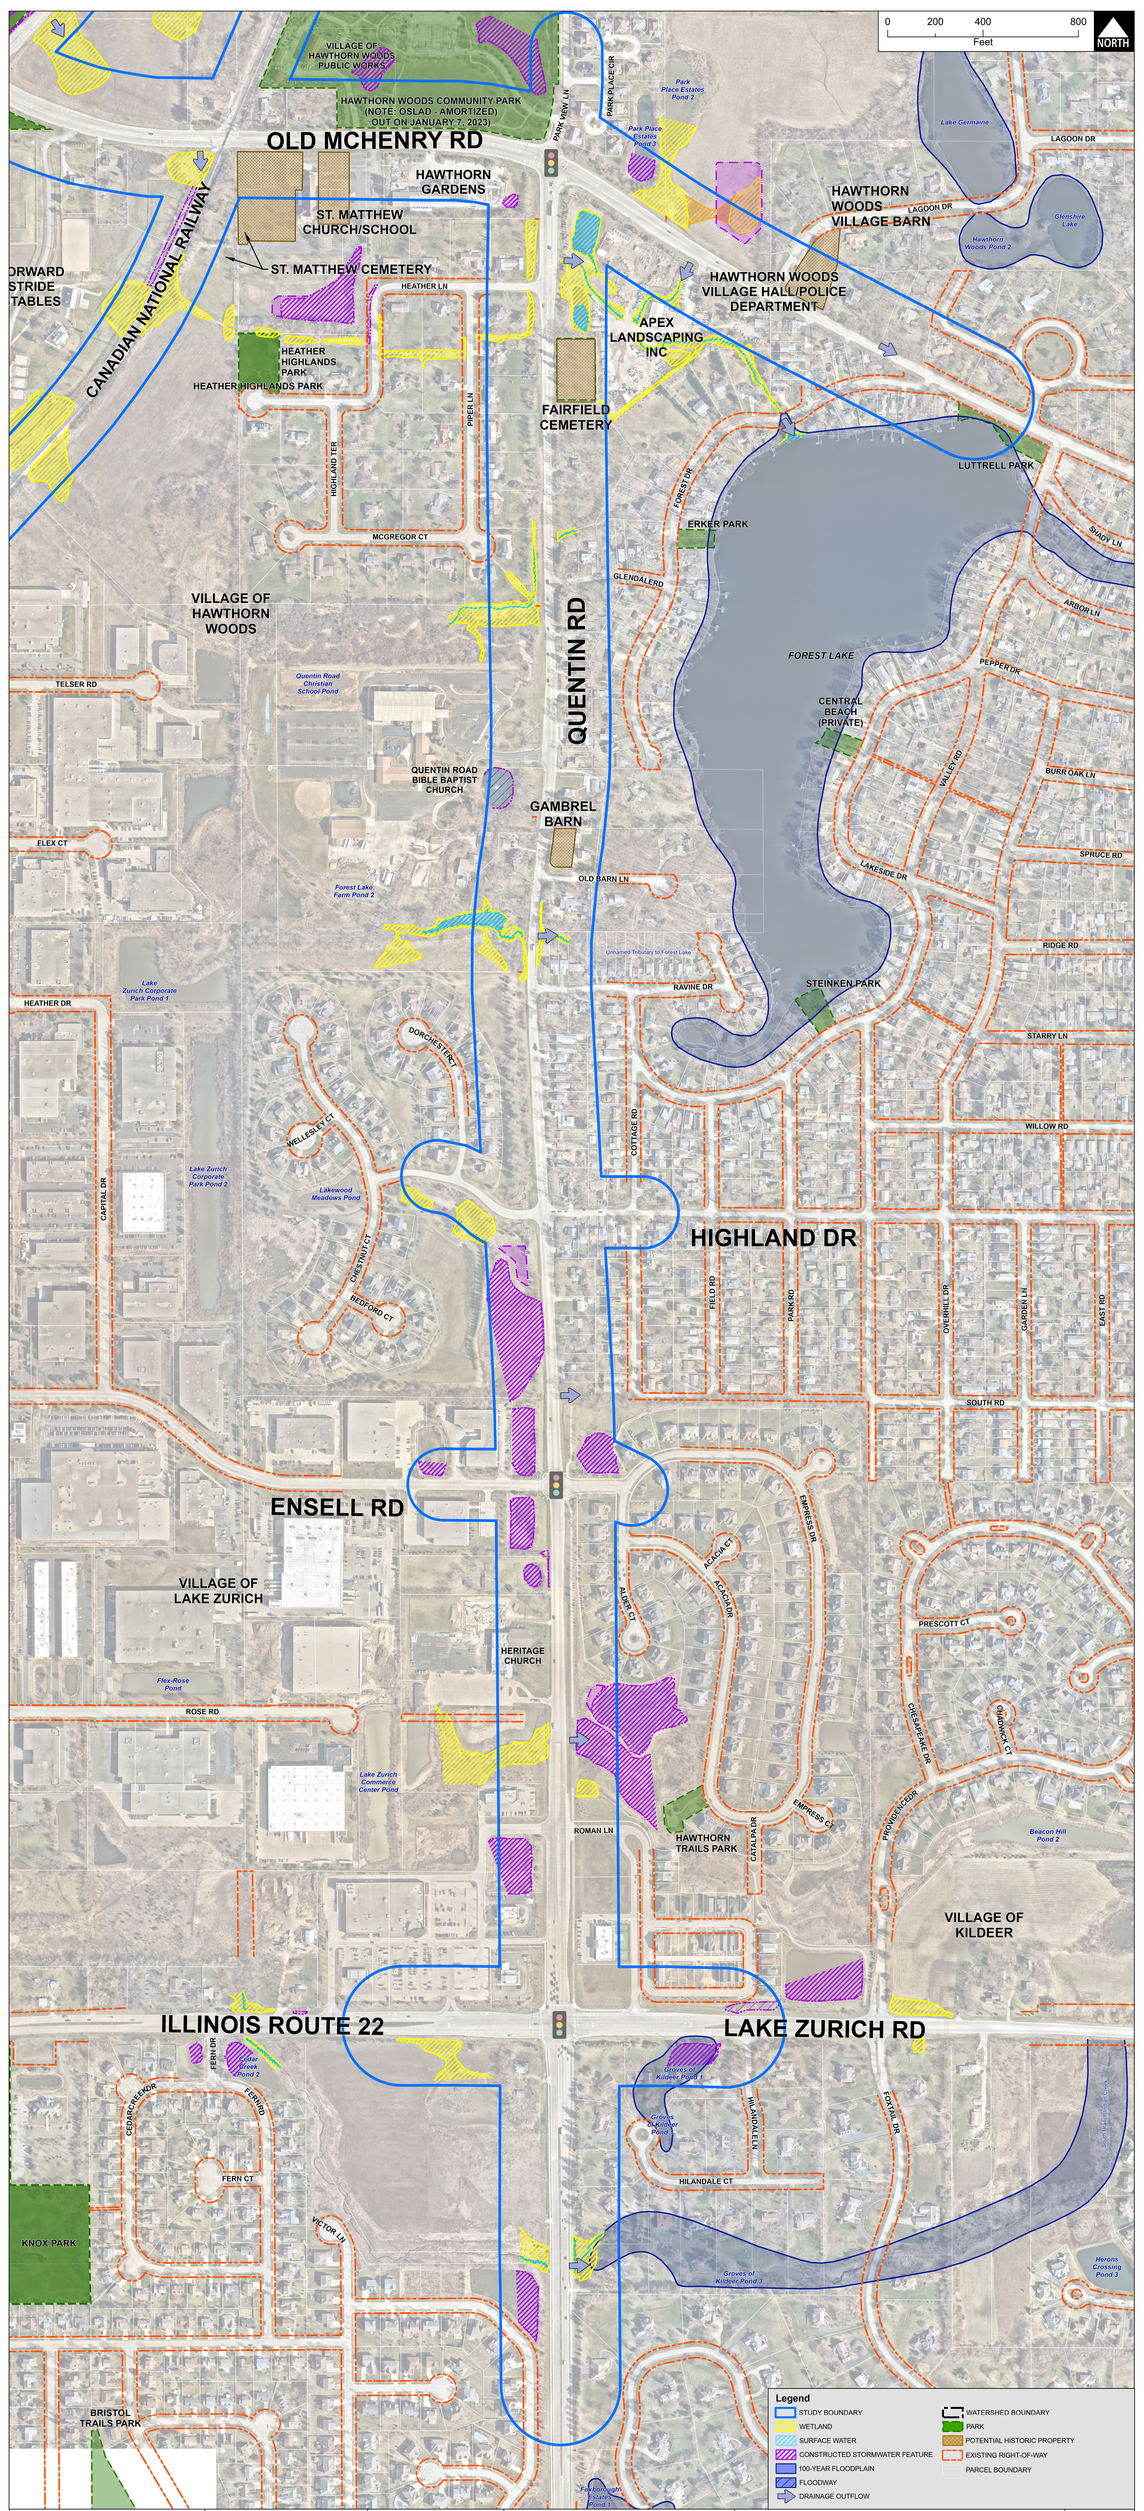

TRANSYSTEMS

Christopher B. Burke Engineering, Ltd.

OLD MCHENRY CROSSINGS

CLIENT: Lake County Division of Transportation

TITLE: KEY ENVIRONMENTAL AND COMMUNITY RESOURCES

PROJ. NO.: 210174
DATE: 08/31/2022
SHEET: 1 OF 1
DRAWING NO.: ALT Q

Document Path: N:\LDOT\210174\GIS\Exhibits\LEVEL II ALTERNATIVES\Old McHenry Plot 08212024\Old McHenry Plot 08212024.aprx