SECTION 4(F)

Burnett Park / Three Corners Park

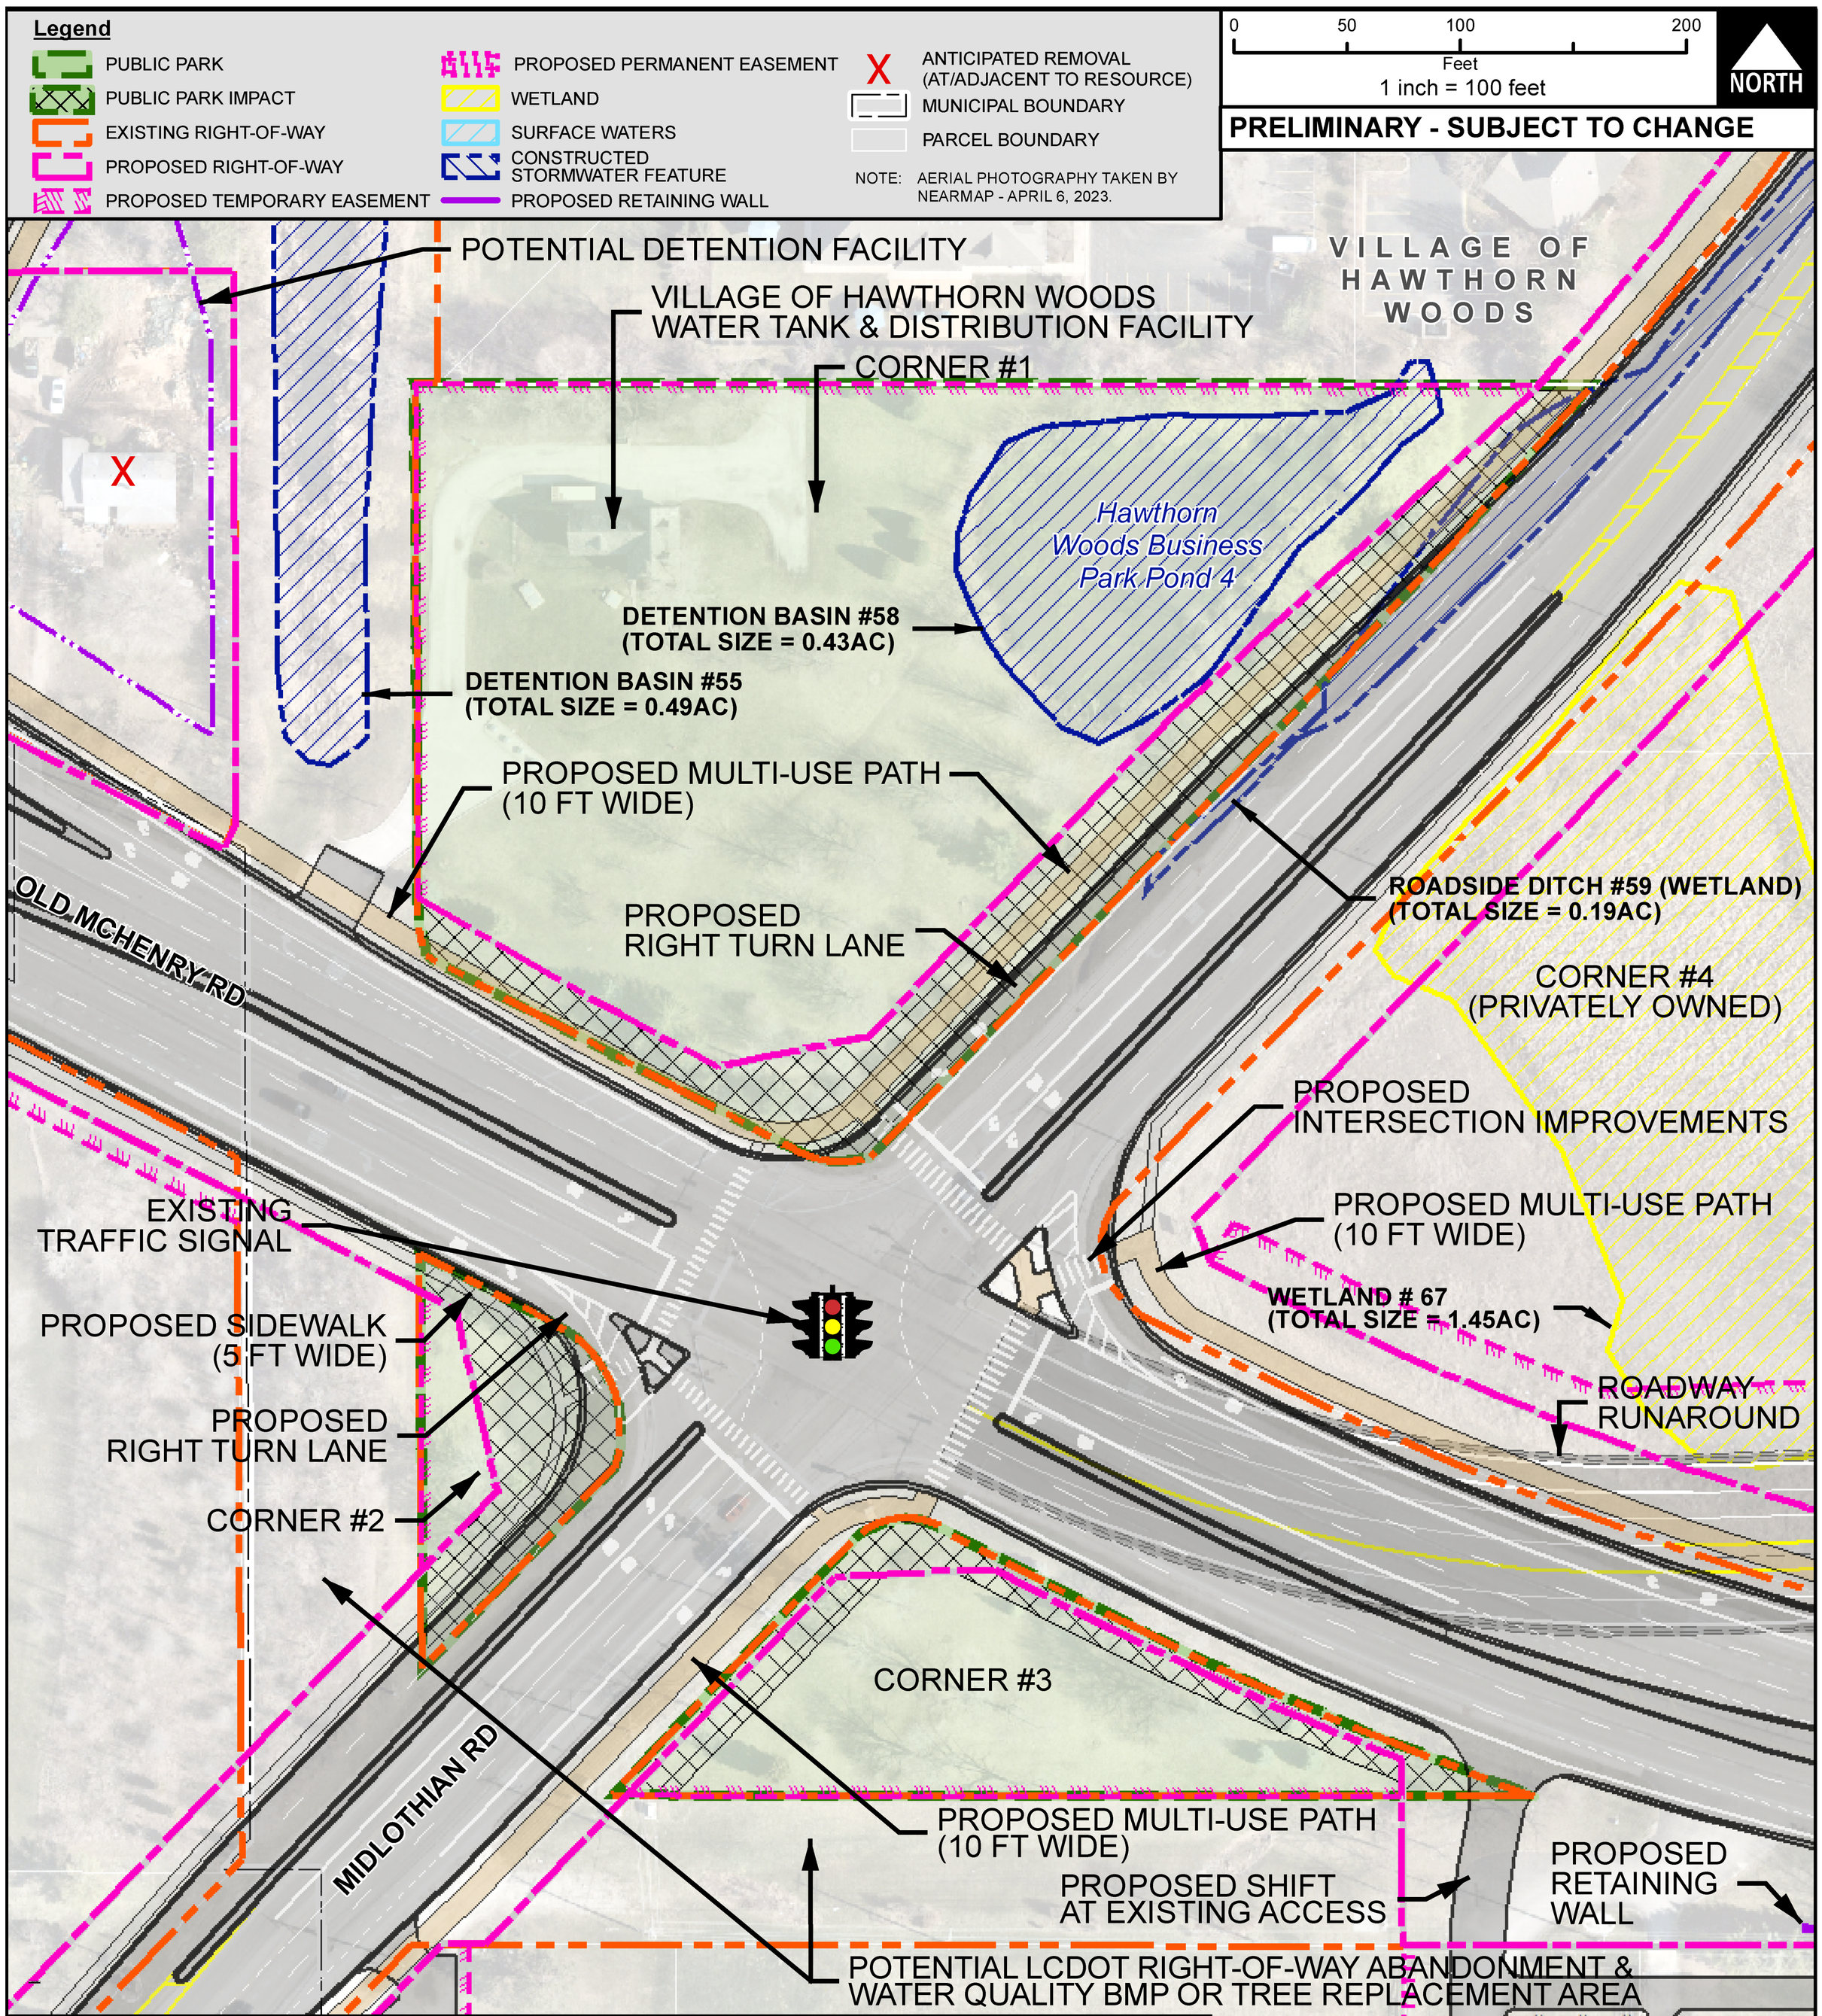

PARK	TOTAL SIZE (AC)	PROPOSED RIGHT-OF-WAY (AC)	PROPOSED PERMANENT EASEMENT (AC)	PROPOSED TEMPORARY EASEMENT FOR ROADWAY CONSTRUCTION (AC)	PROPOSED TEMPORARY EASEMENT FOR POTENTIAL TREE REPLACEMENT (AC)	WETLAND IMPACTS (AC)	TREE IMPACTS (QUANTITY)	CURRENT USE
Burnett Park/Three Corners Park	3.47	0.69	0.00	0.09	2.68	0.03	46	Open Space/Preservation
Corner #1	*2.66*	*0.45*	*0.00*	*0.00*	*2.21*	*0.03*	*35*	*Open Space/Preservation*
Corner #2	*0.23*	*0.16*	*0.00*	*0.00*	*0.06*	*0.00*	*4*	*Open Space/Preservation*
Corner #3	*0.58*	*0.08*	*0.00*	*0.09*	*0.41*	*0.00*	*7*	*Open Space/Preservation*

NOTE:
(1) NO LAWCON/OSLAD FUNDS USED FOR ACQUISITION OR DEVELOPMENT.
(2) ROADSIDE DITCH #59 (WETLAND): FQI = 0.0 C-VALUE = 0.0
(3) SEE ATTACHMENT C-2 FOR ANTICIPATED TREE IMPACTS
(4) BMP = BEST MANAGEMENT PRACTICE